
RECEIVED FOR RECORD
CHIPPEWA COUNTY
STATE OF MICHIGAN

92 JUN 15 PM 1:36

REGISTER OF DEEDS

CERTIFICATE OF SURVEY

PARTS OF GOVERNMENT LOTS 1 AND 2 OF SECTION 11, T47N, R3W, BAY MILLS TOWNSHIP, CHIPPEWA COUNTY, MICHIGAN

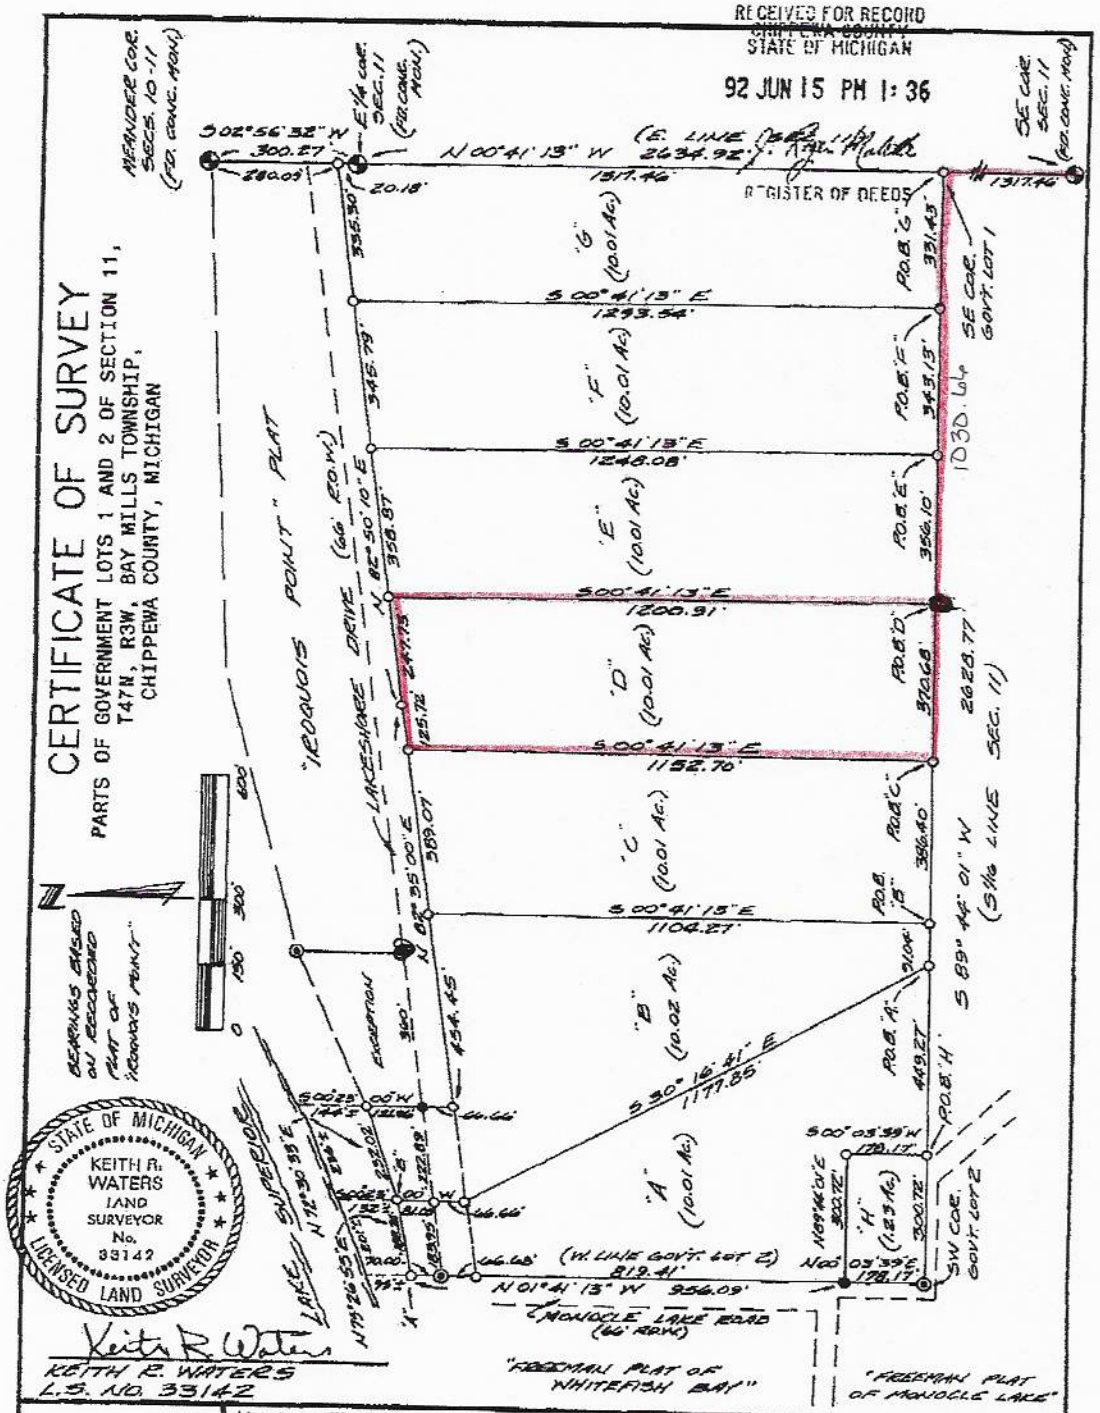

STATE OF MICHIGAN
KEITH R. WATERS
LAND SURVEYOR
No. 33142
LICENSED LAND SURVEYOR

Keith R. Waters
KEITH R. WATERS
L.S. NO. 33142

I hereby certify that I have surveyed and mapped the land above platted and/or described on 06-08-92 and that the ratio of closure on the unadjusted field observations of such survey was 1" 50,000 and that the requirements of P.A. 132, of 1970, as amended, have been complied with.

MERIDIAN CONSULTANTS
P.O. BOX 173, HIGHWAY M-129 & 15 MILE RD.
SAULT STE. MARIE, MICHIGAN 49783
PHONE 906-647-5002 FAX 906-647-3964
ENGINEERING SURVEYING BUILDING DESIGN

LEGEND
- ✚ - Concrete monument found
- ● - Iron found
- O - ½"x18" Iron set w/I.D. cap
- ◉ - G.L.O. corner
- R = Record distance
- M = Measured distance

SCALE	DATE
1" = 300'	06-08-92
SHEET: 1 of 5	PROJECT NO. 92070

TELEDYNE POST N34513