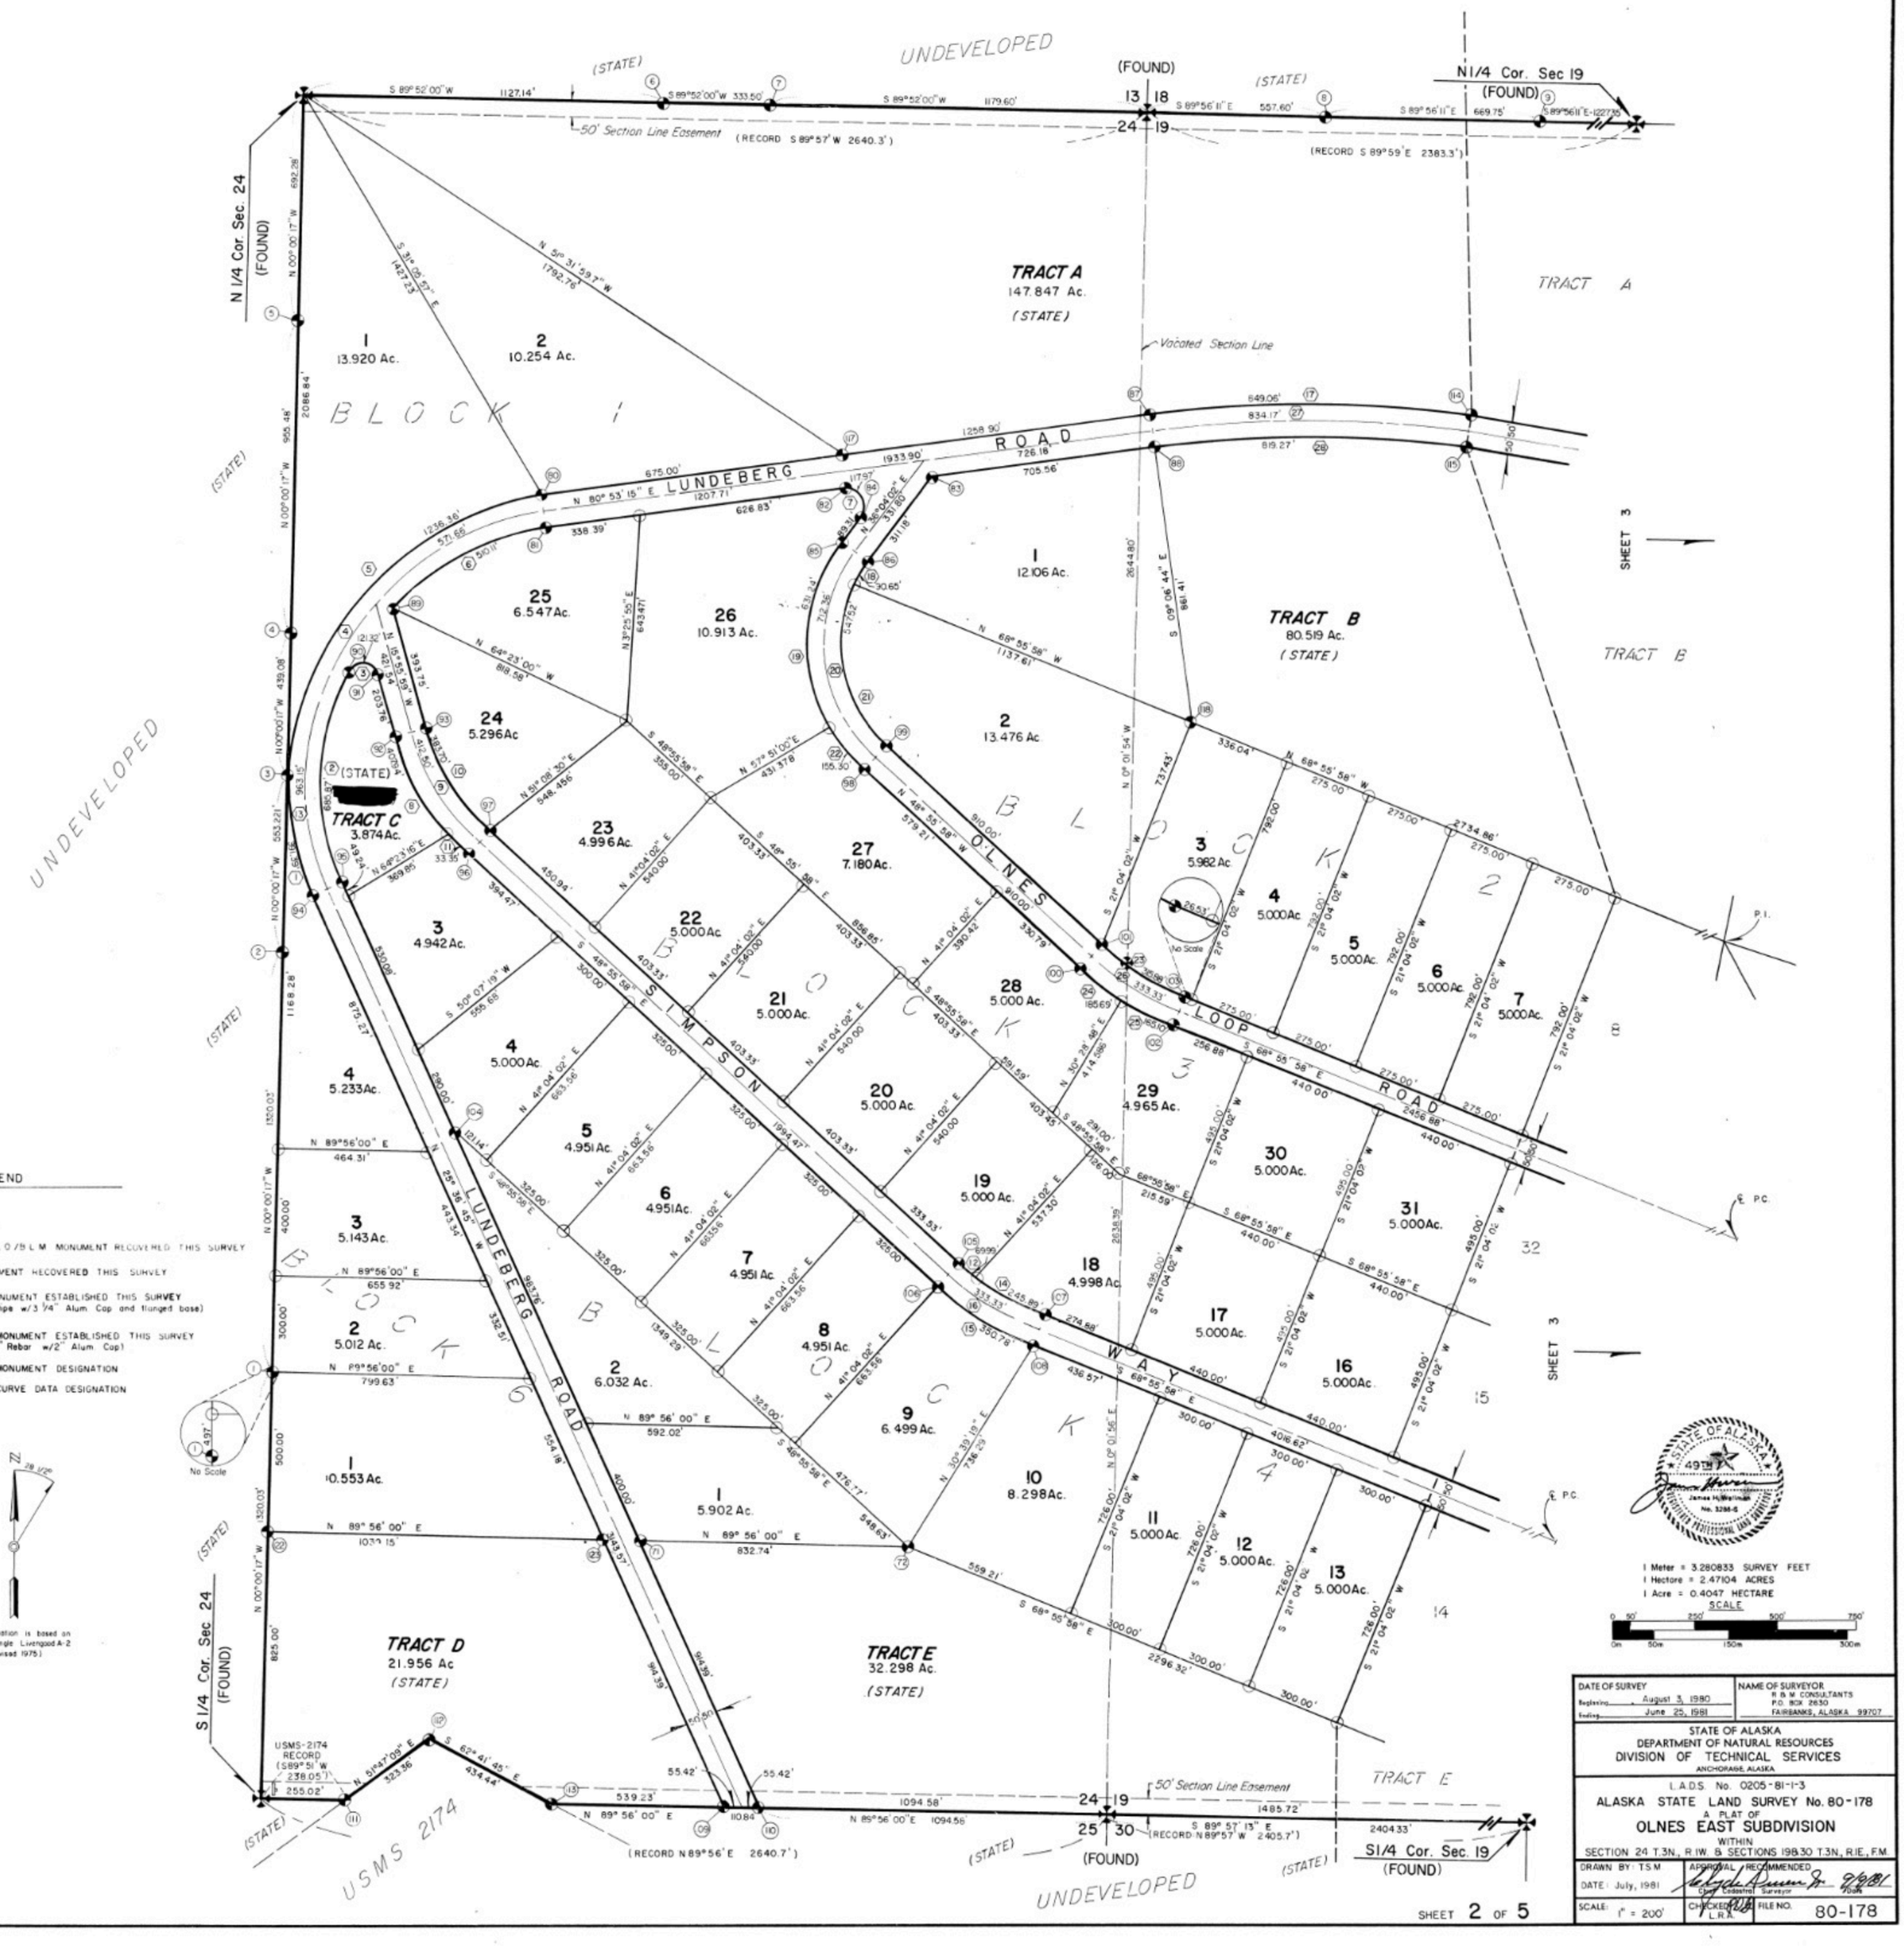


DATE OF SURVEY Beginning August 3, 1980 Ending June 25, 1981	NAME OF SURVEYOR R & M CONSULTANTS P.O. BOX 2630 FAIRBANKS, ALASKA 99707

STATE OF ALASKA
DEPARTMENT OF NATURAL RESOURCES
DIVISION OF TECHNICAL SERVICES
ANCHORAGE, ALASKA

L.A.D.S. No. 0205-81-1-3

ALASKA STATE LAND SURVEY No. 80-178

A PLAT OF

OLNES EAST SUBDIVISION

WITHIN

SECTION 24 T.3N., R.1W. & SECTIONS 19 & 30 T.3N., R.1E., F.M.

DRAWN BY: T.S.M DATE: July, 1981 SCALE: 1" = 200'	APPROVAL RECOMMENDED Chief, Cadastral Surveyor — Date 9/9/81 CHECKED BY: L.R.A.	FILE NO. 80-178

SHEET 2 OF 5